Gross External Area
582.57 m2

Gross Internal Area
534.69 m2

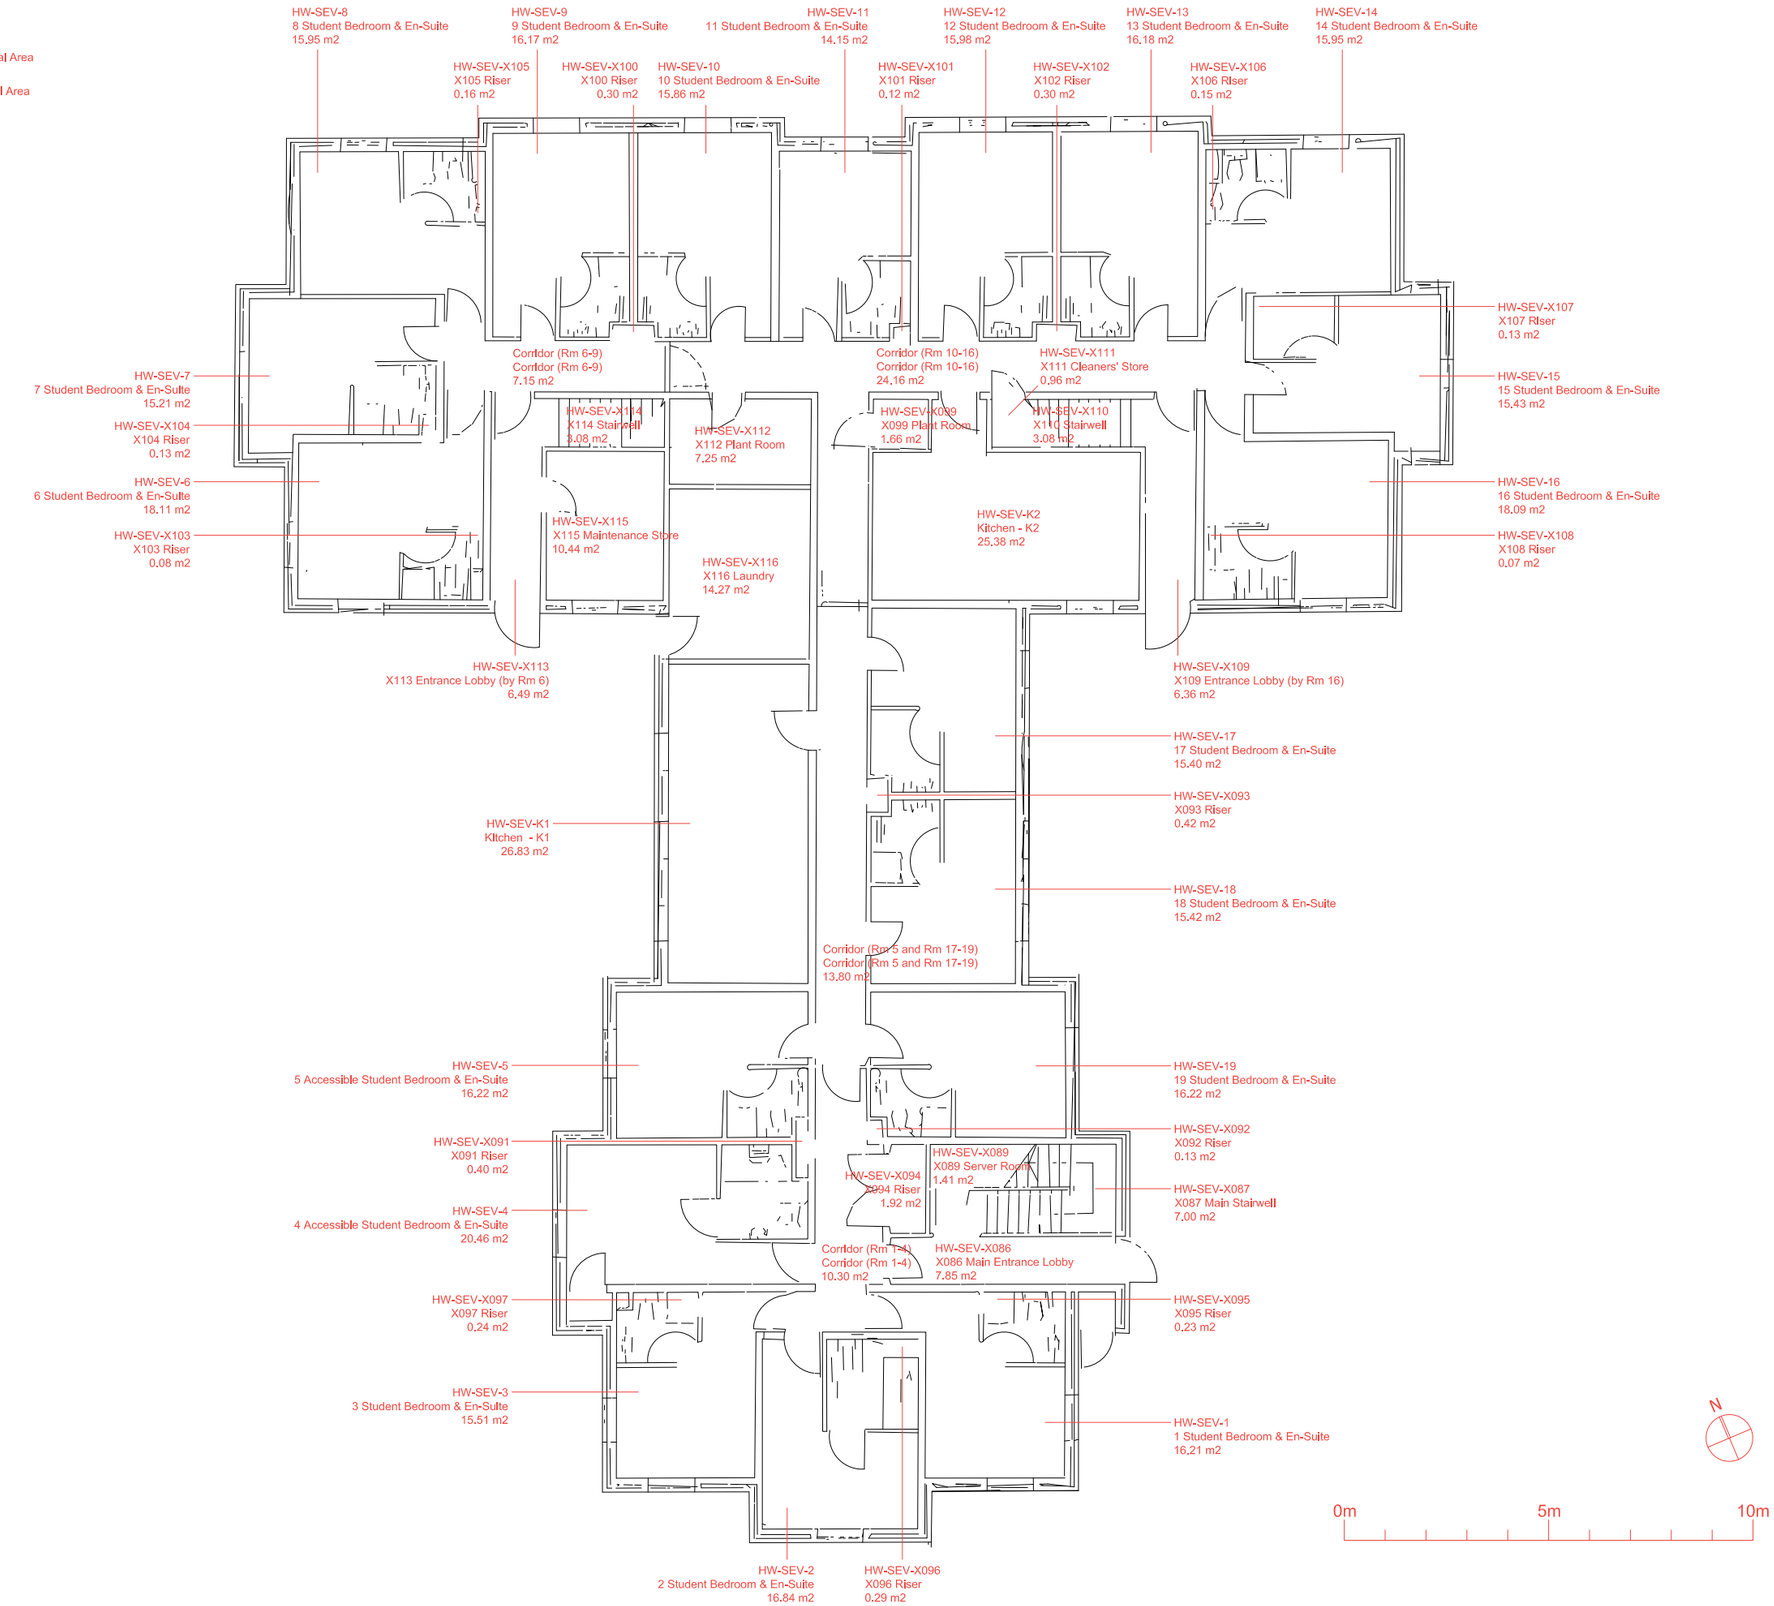

3rd Angle Projection U.N.O.

Do not scale this print.

Notes

Rev	Comment	By	Date

UNIVERSITY OF GLOUCESTERSHIRE

Dunholme Villa
The Park Campus
The Park
Cheltenham
GL50 2RH
t: 01242 714888

Drawing Status
For Information

Campus Location
Hardwick Campus
Cheltenham

Drawing Title
Severn Building
Ground Floor
Floor Plan

Scale	Drawn	Check	Rev.
1:150 @ A3	SW		03

Date
25-02-2022

Drawing Number
HW-SEV-0-FP